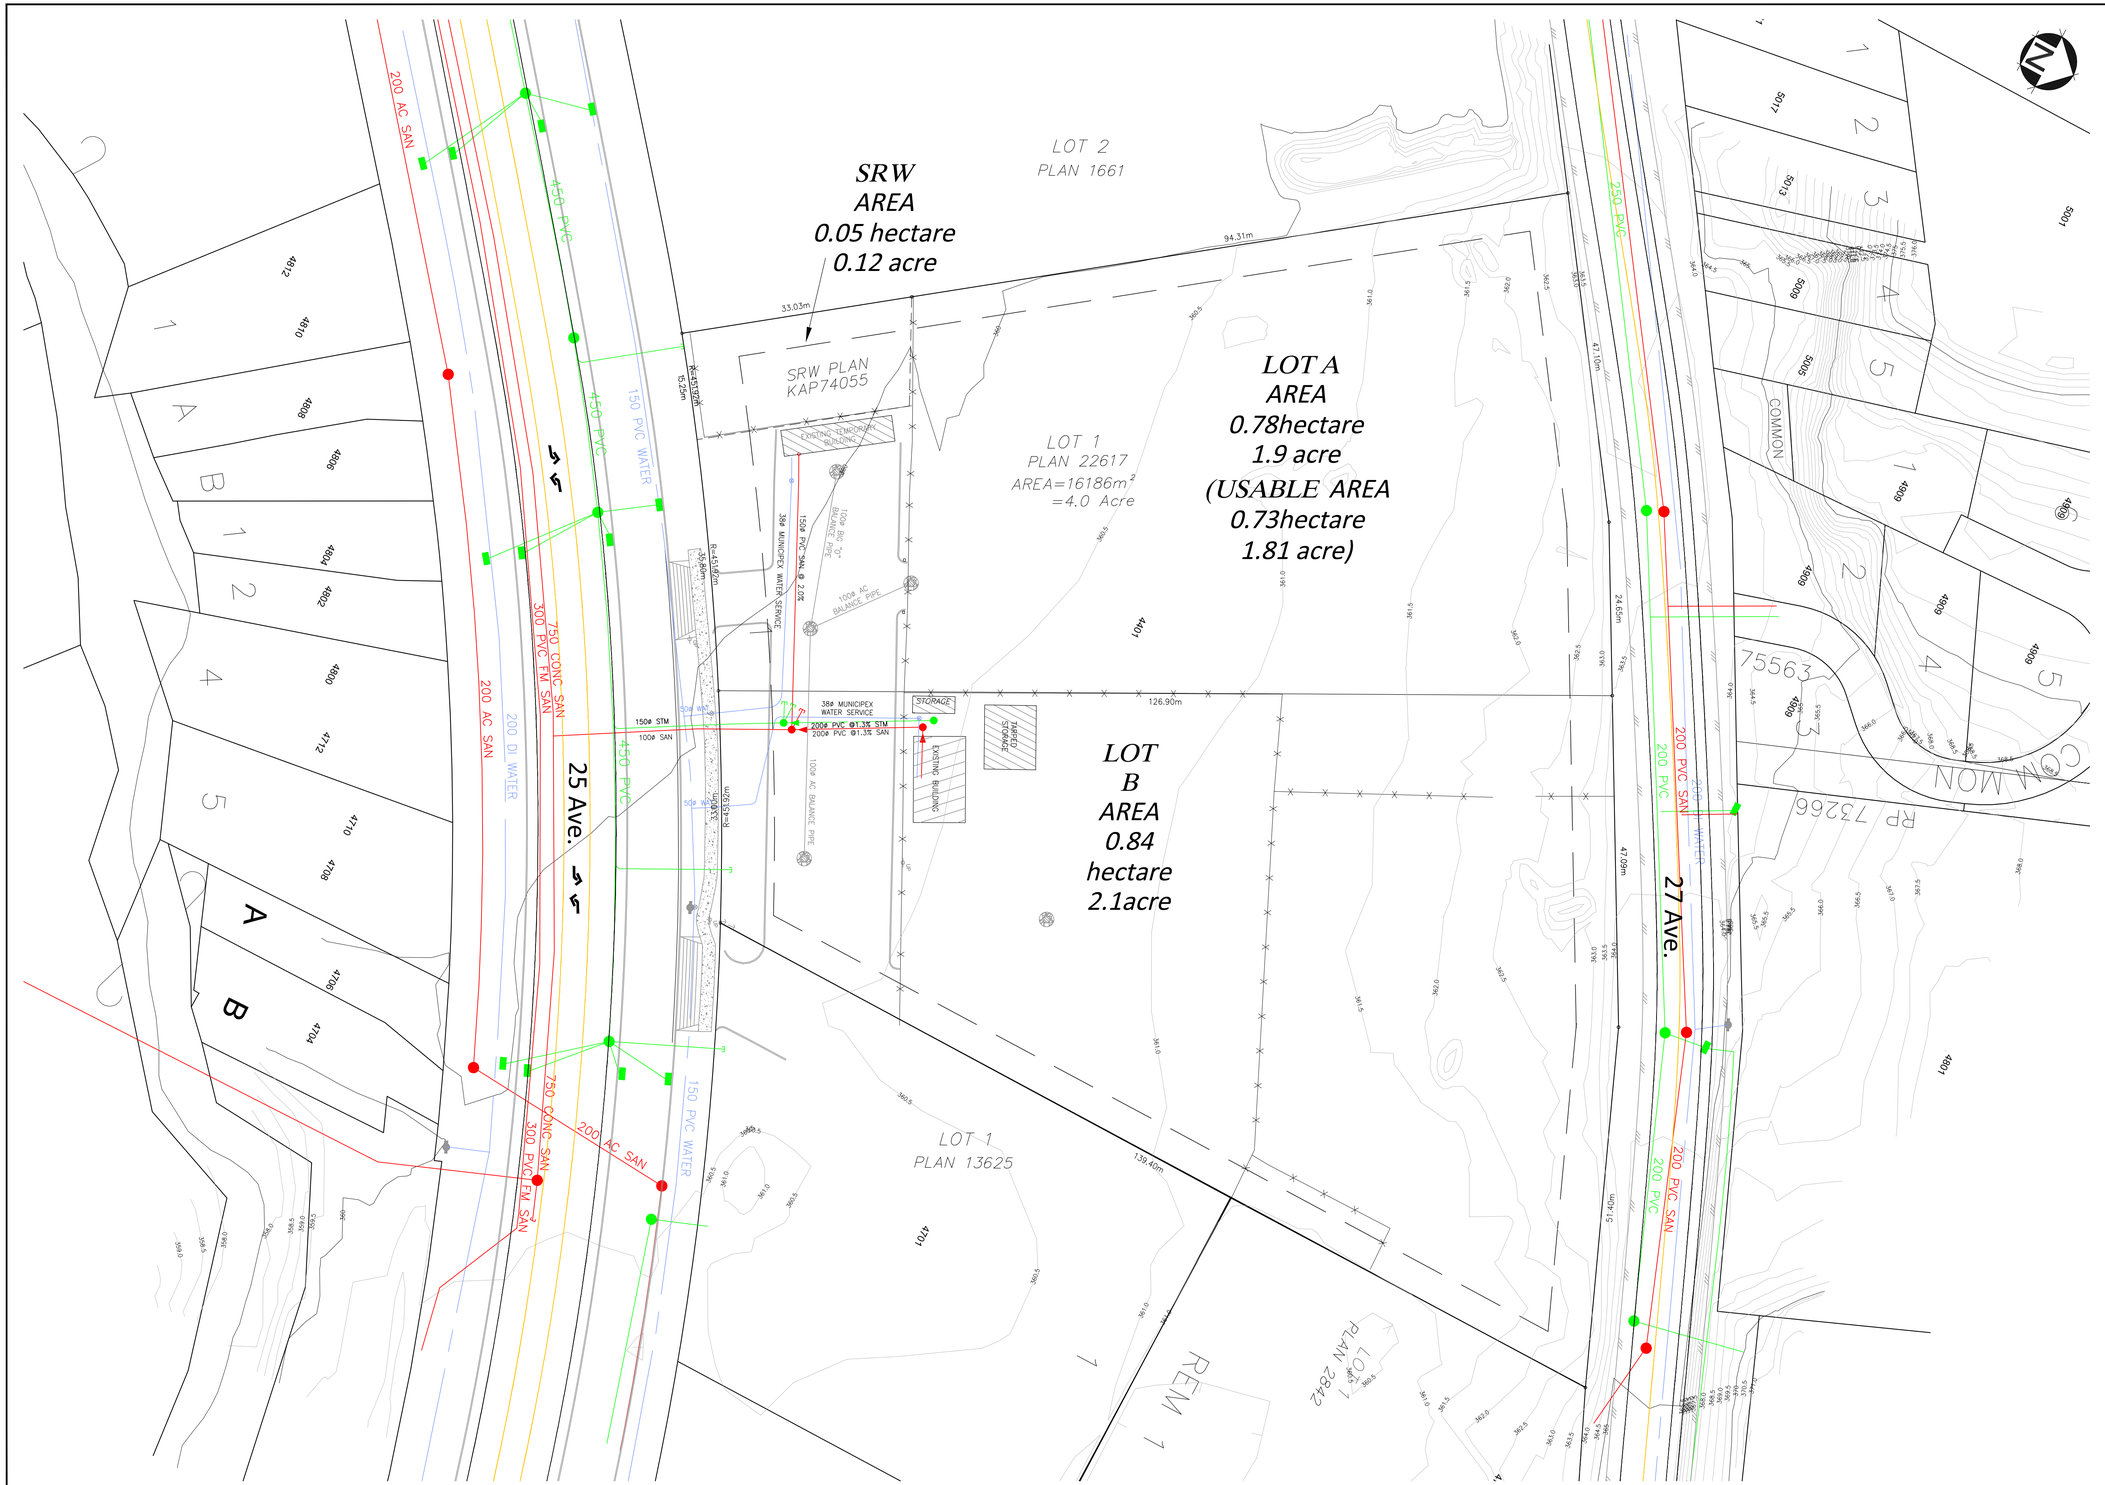

LEGEND

LINE TYPES

EXISTING		PROPOSED
	PAVEMENT EDGE	
	WATER MAIN	
	STORM MAIN	
	SANITARY MAIN	
	HYD/TEL	
	STREET LIGHT	
	GAS MAIN	
	DITCH	

WATER

EXISTING		PROPOSED
	HYDRANT	
	LINE VALVE	
	CURB STOP	
	BLOW-OFF	
	REDUCER	

SANITARY

EXISTING		PROPOSED
	MANHOLE	
	CLEAN OUT	
	INS. CHAMBER	

STORM UTILITIES

EXISTING		PROPOSED
	MANHOLE	
	CB/MANHOLE	
	SIDE INLET CB	
	TOP INLET CB	
	DRYWELL	

UTILITIES

EXISTING		PROPOSED
	UTILITY POLE	
	HYDRO BOX	
	TEL BOX	
	CABLE BOX	
	LAMP STANDARD	
	DAVIT	
	GUY WIRE	
	ANCHOR POLE	

LEGAL

- IRON PIN FOUND
- HUB
- GEODETIC MONUMENT

GRADING

- 365.55 EXISTING GRADE
- 365.00 PROPOSED GRADE

REV.	DATE	DESCRIPTION	BY	APP.

REVISIONS

CONSULTANT SEAL

Nov 17 2016

EMA CONSULTING LTD.
PO BOX 20120, VERNON, BC, V1T 9L4
PH: (250) 306-6144

CITY OF VERNON

4401 25th AVENUE

SITE SERVICING

SCALE			DATE
HORIZ. 1: 400	VERT.		2016/11/17
DESIGN	DRAWN	CHECKED	SHEET
JTLG	JJR	JTLG	1/1
PROJECT No.	DWG. No.		
727	1SP		
PROGRESS			REVISION
			A